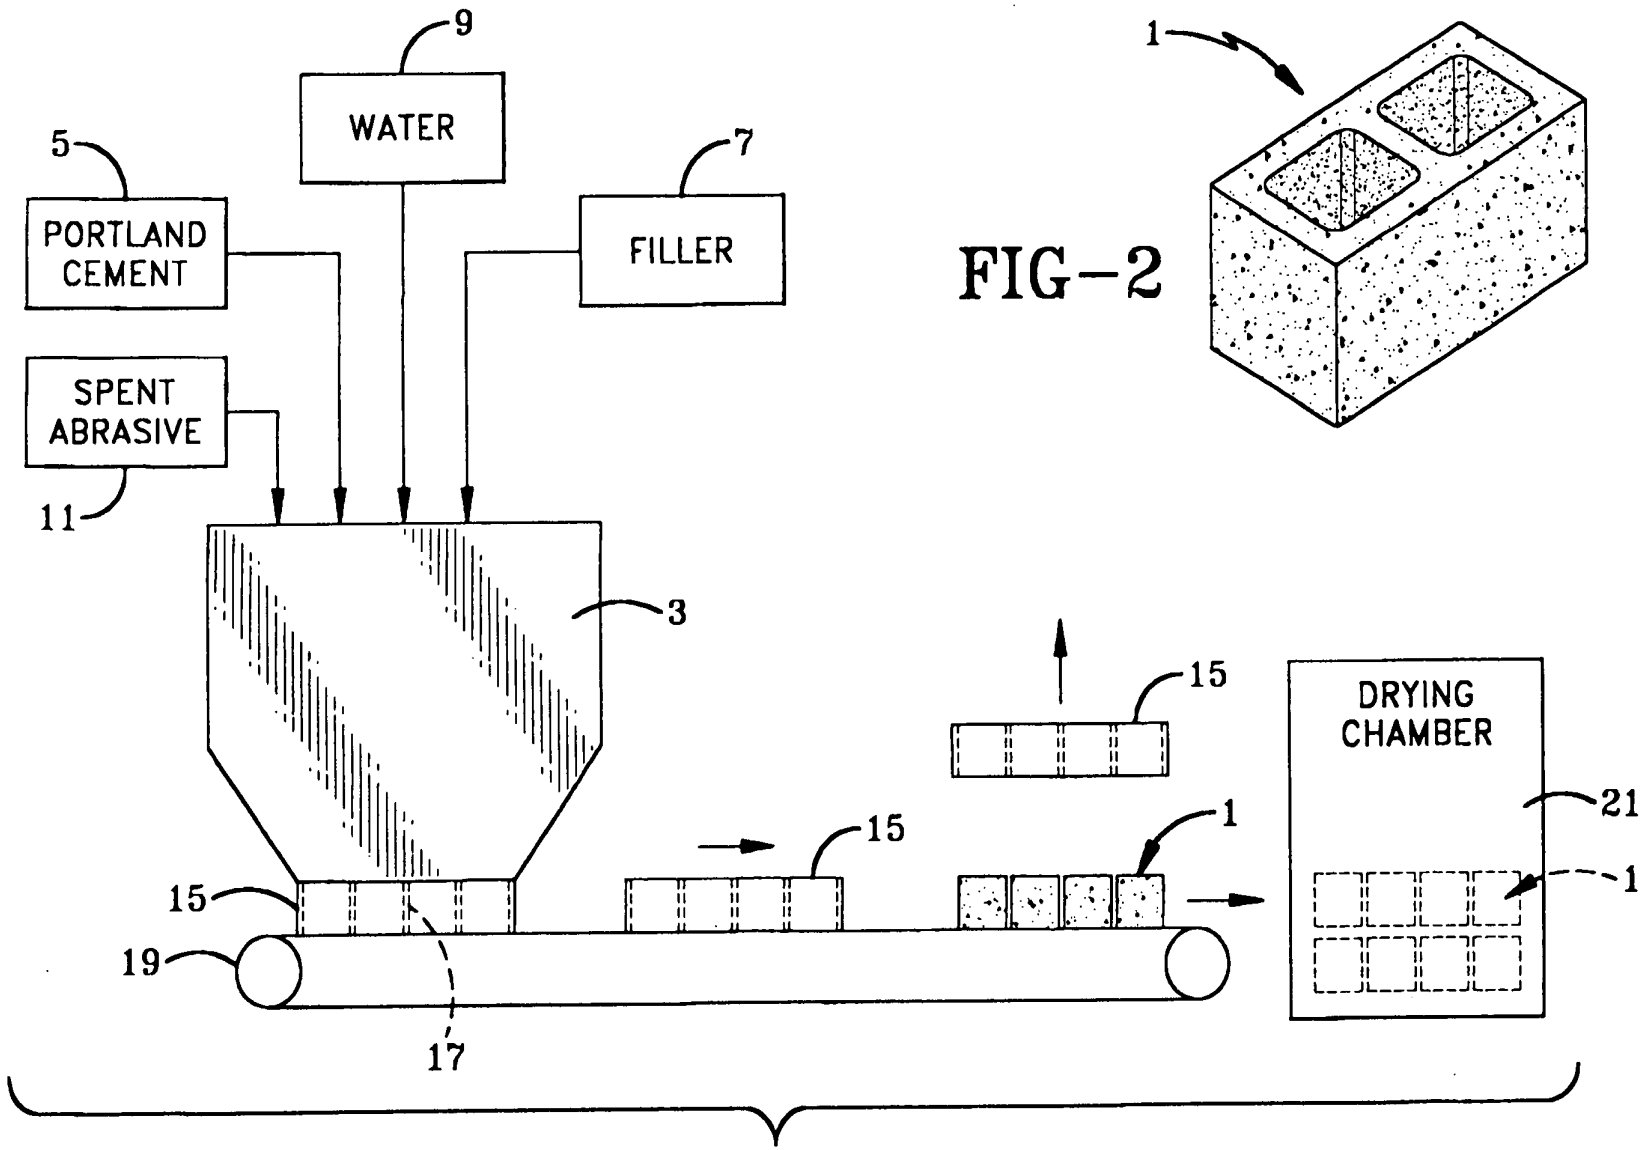
9
WATER
5
PORTLAND CEMENT
7
FILLER
SPENT ABRASIVE
11
3
15
15
DRYING CHAMBER
21
1
15
1
19
17

FIG-1

1

FIG-2